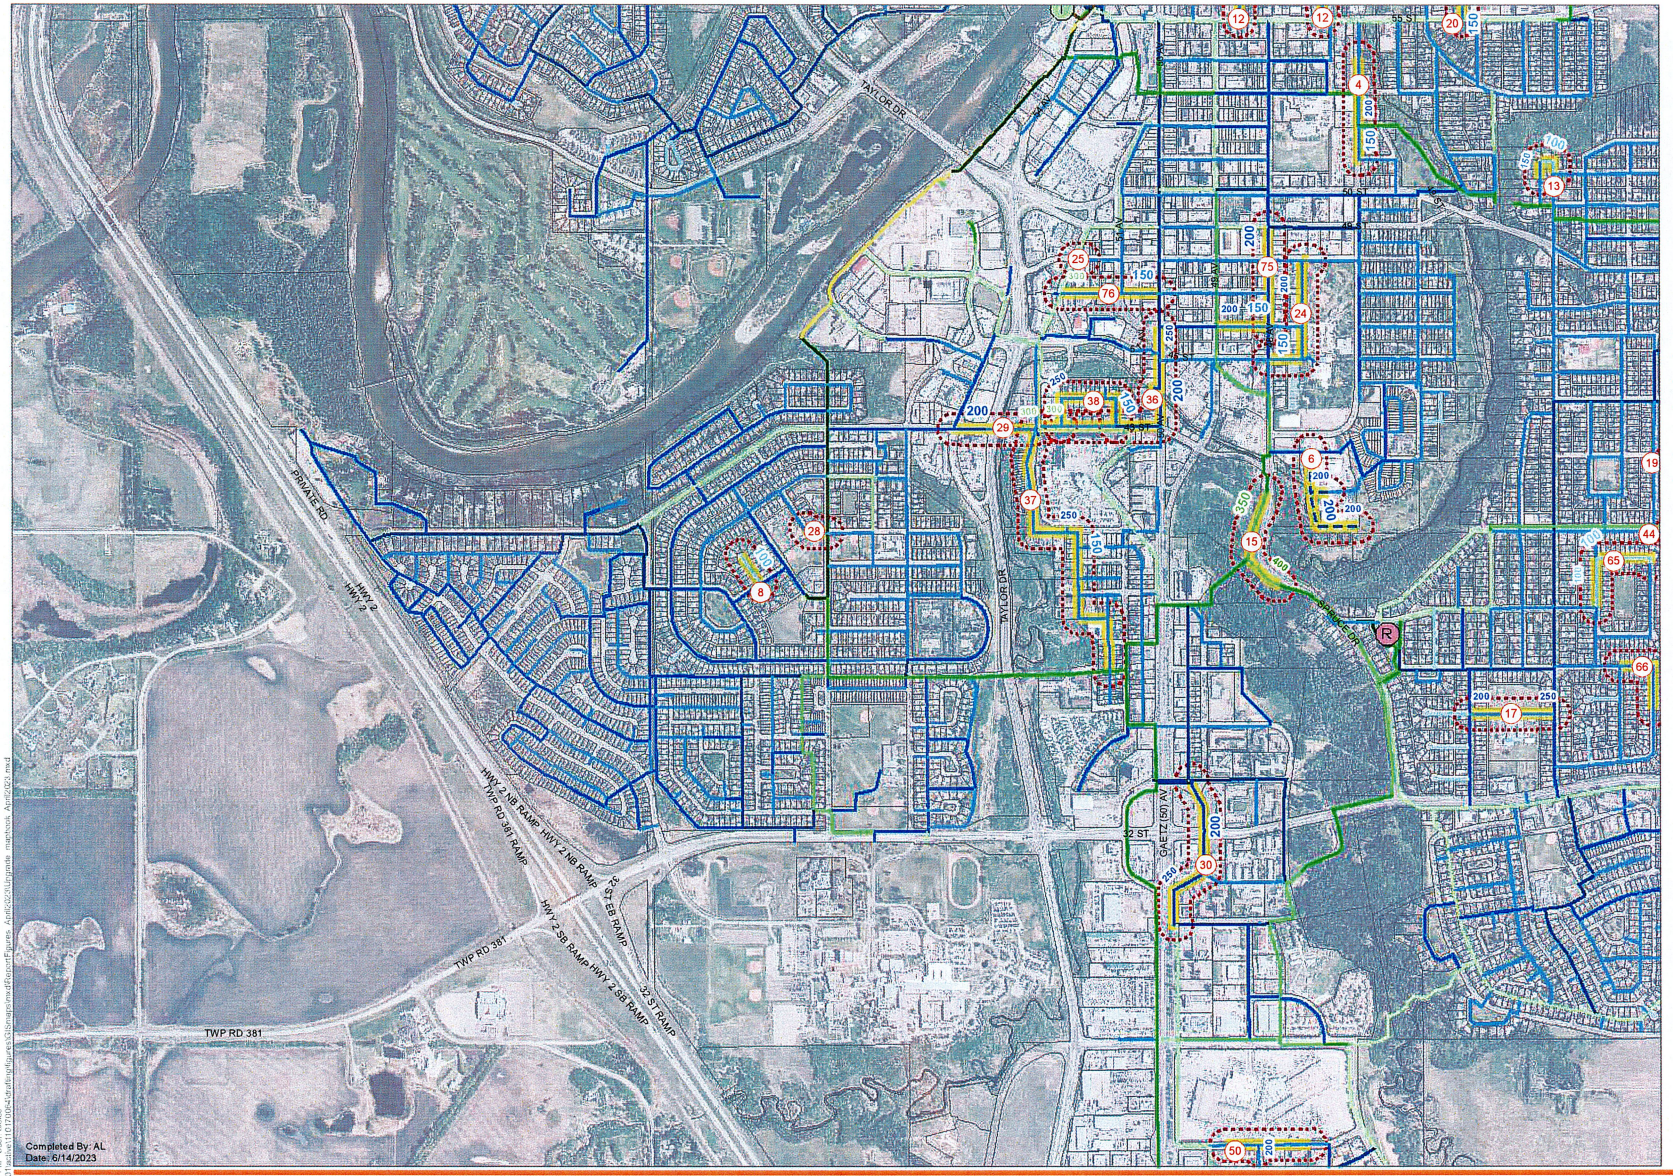

Project No.: 110170064

Figure B. 5: Proposed Upgrades

City of Red Deer Water Model Update
City of Red Deer

Stantec

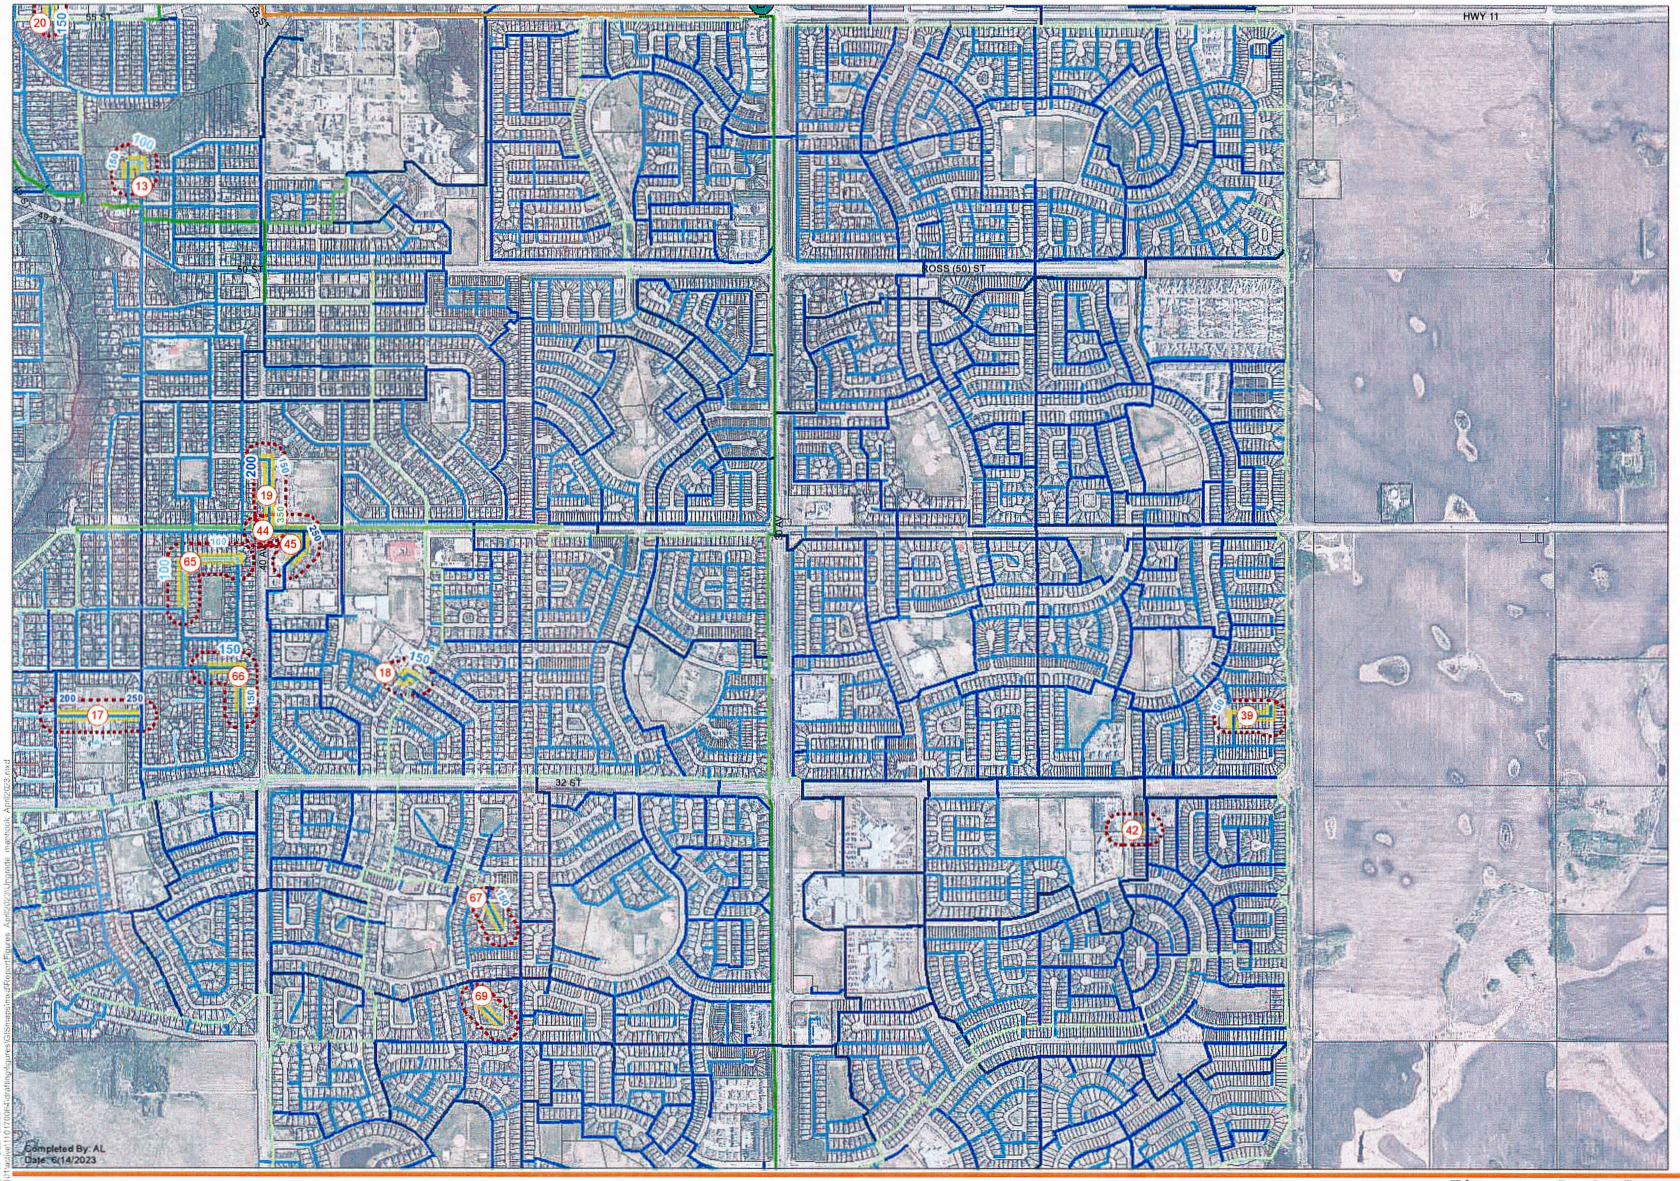

Stantec

0 250 500 Meters

Figure B. 6: Proposed Upgrades

City of Red Deer Water Model Update
City of Red Deer

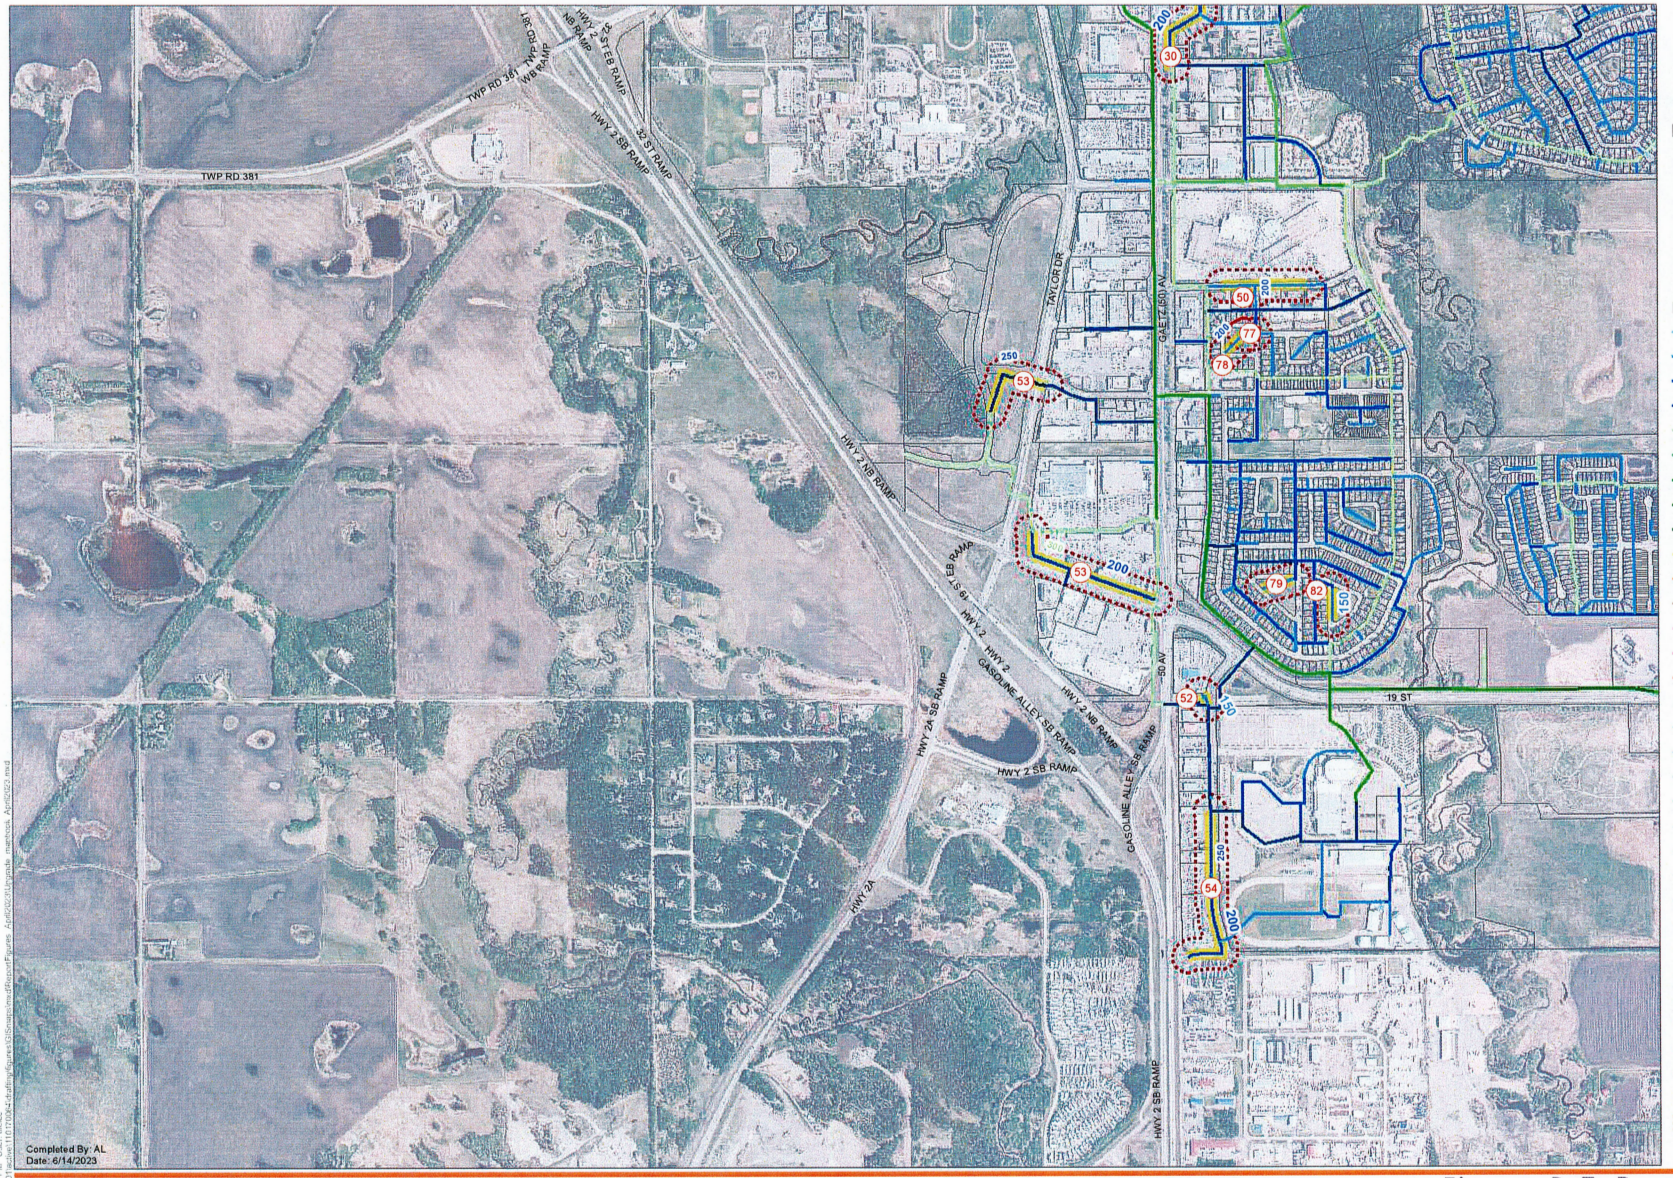

N

Legend

- Existing Reservoir
- Booster Station
- Water Treatment Plant\Reservoir
- Pressure Reducing Valve (Active)
- Pressure Reducing Valve (Inactive)

Proposed Pipes

100, 150, 200, 250, 300, 350, 400, 450, 500, 600, 750, 900, 1050, 1200, 2000

Existing Pipes

100, 150, 200, 250, 300, 350, 400, 450, 500, 600, 750, 900, 1050, 1200, 2000

- Proposed Upgrades
- Upgrade Location

Project No.: 110170064

Stantec

0 250 500 Meters

Figure B. 7: Proposed Upgrades

City of Red Deer Water Model Update
City of Red Deer